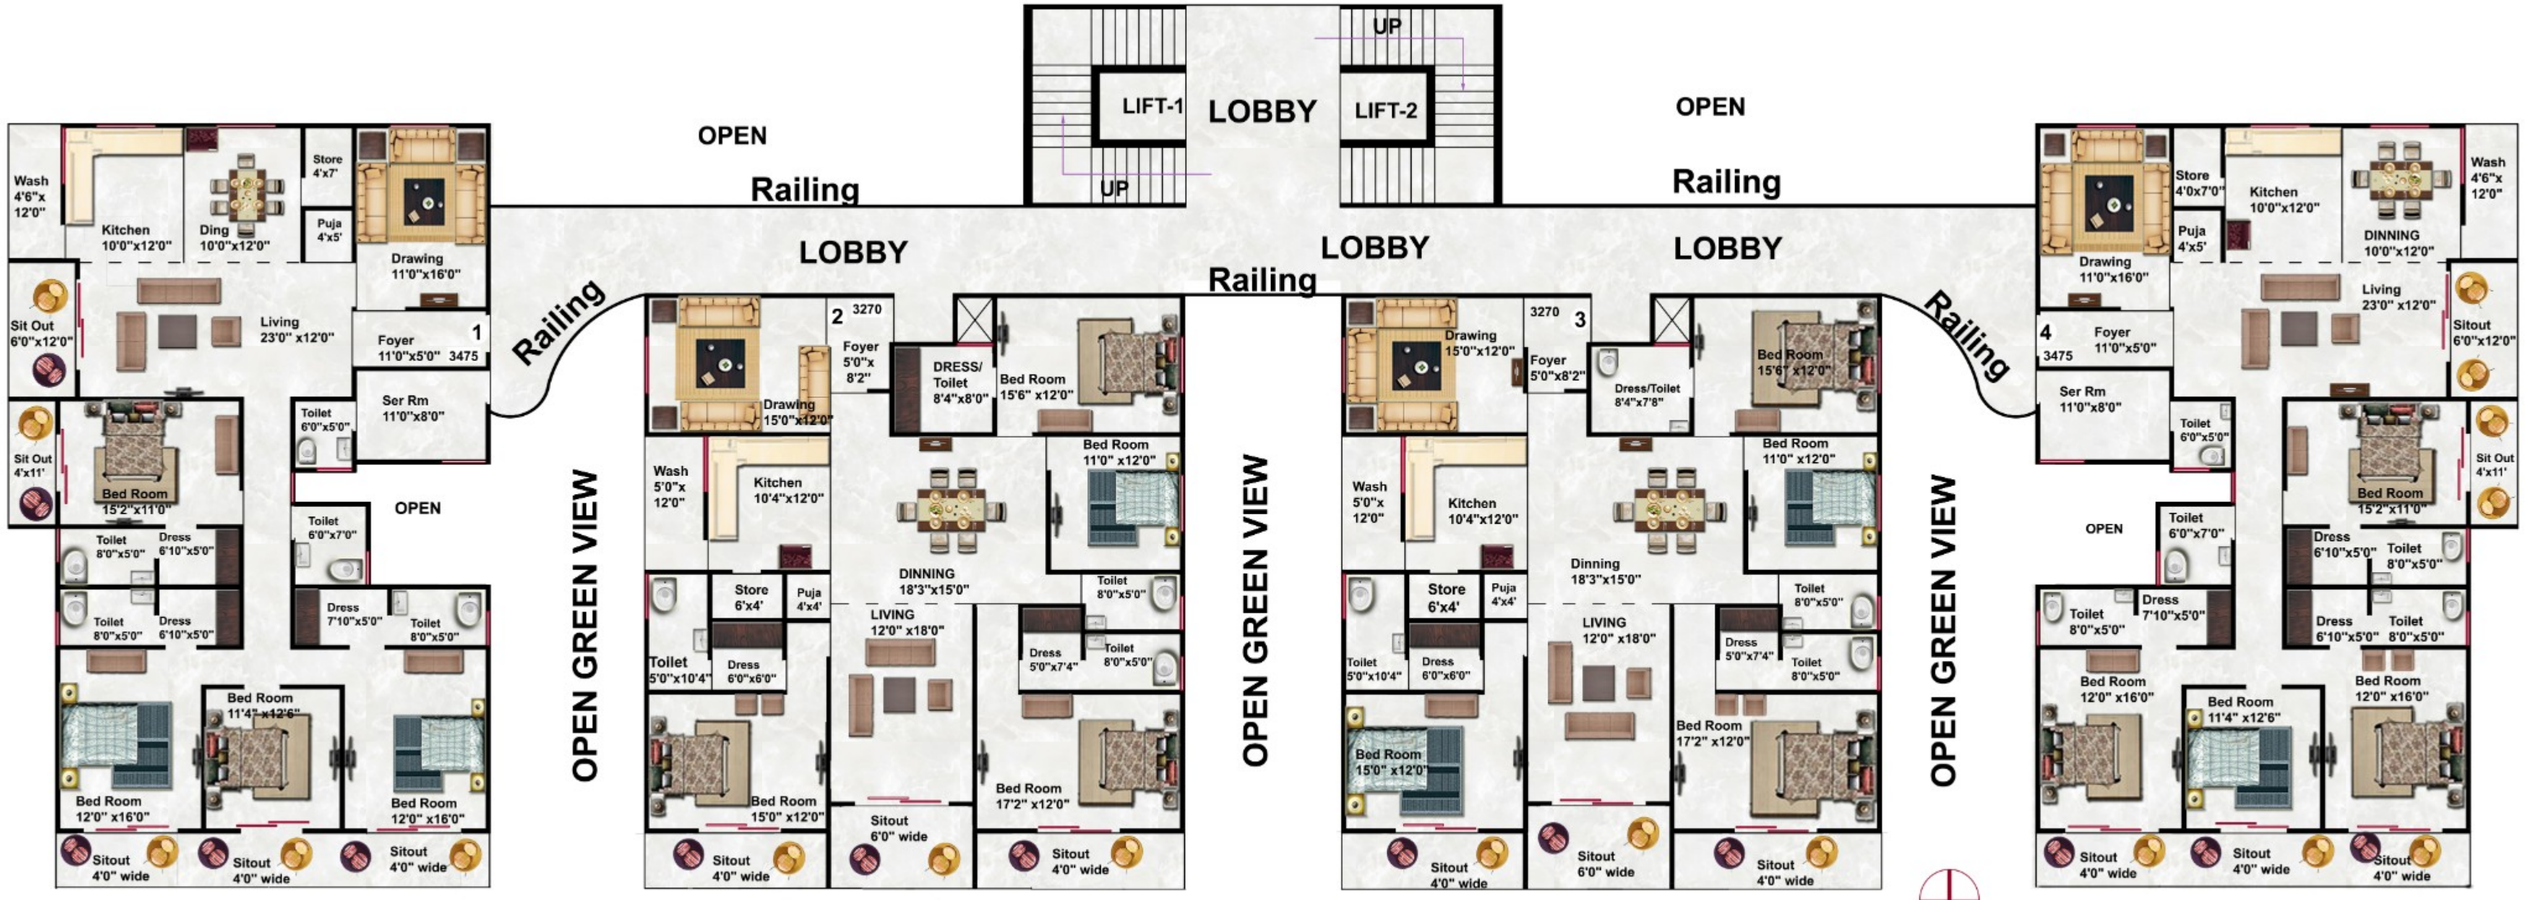

SAHIL ELITE
Scheme no 140
Plot no.8 opposite passport office Indore

FRONT ROAD

Typical Floor Plan